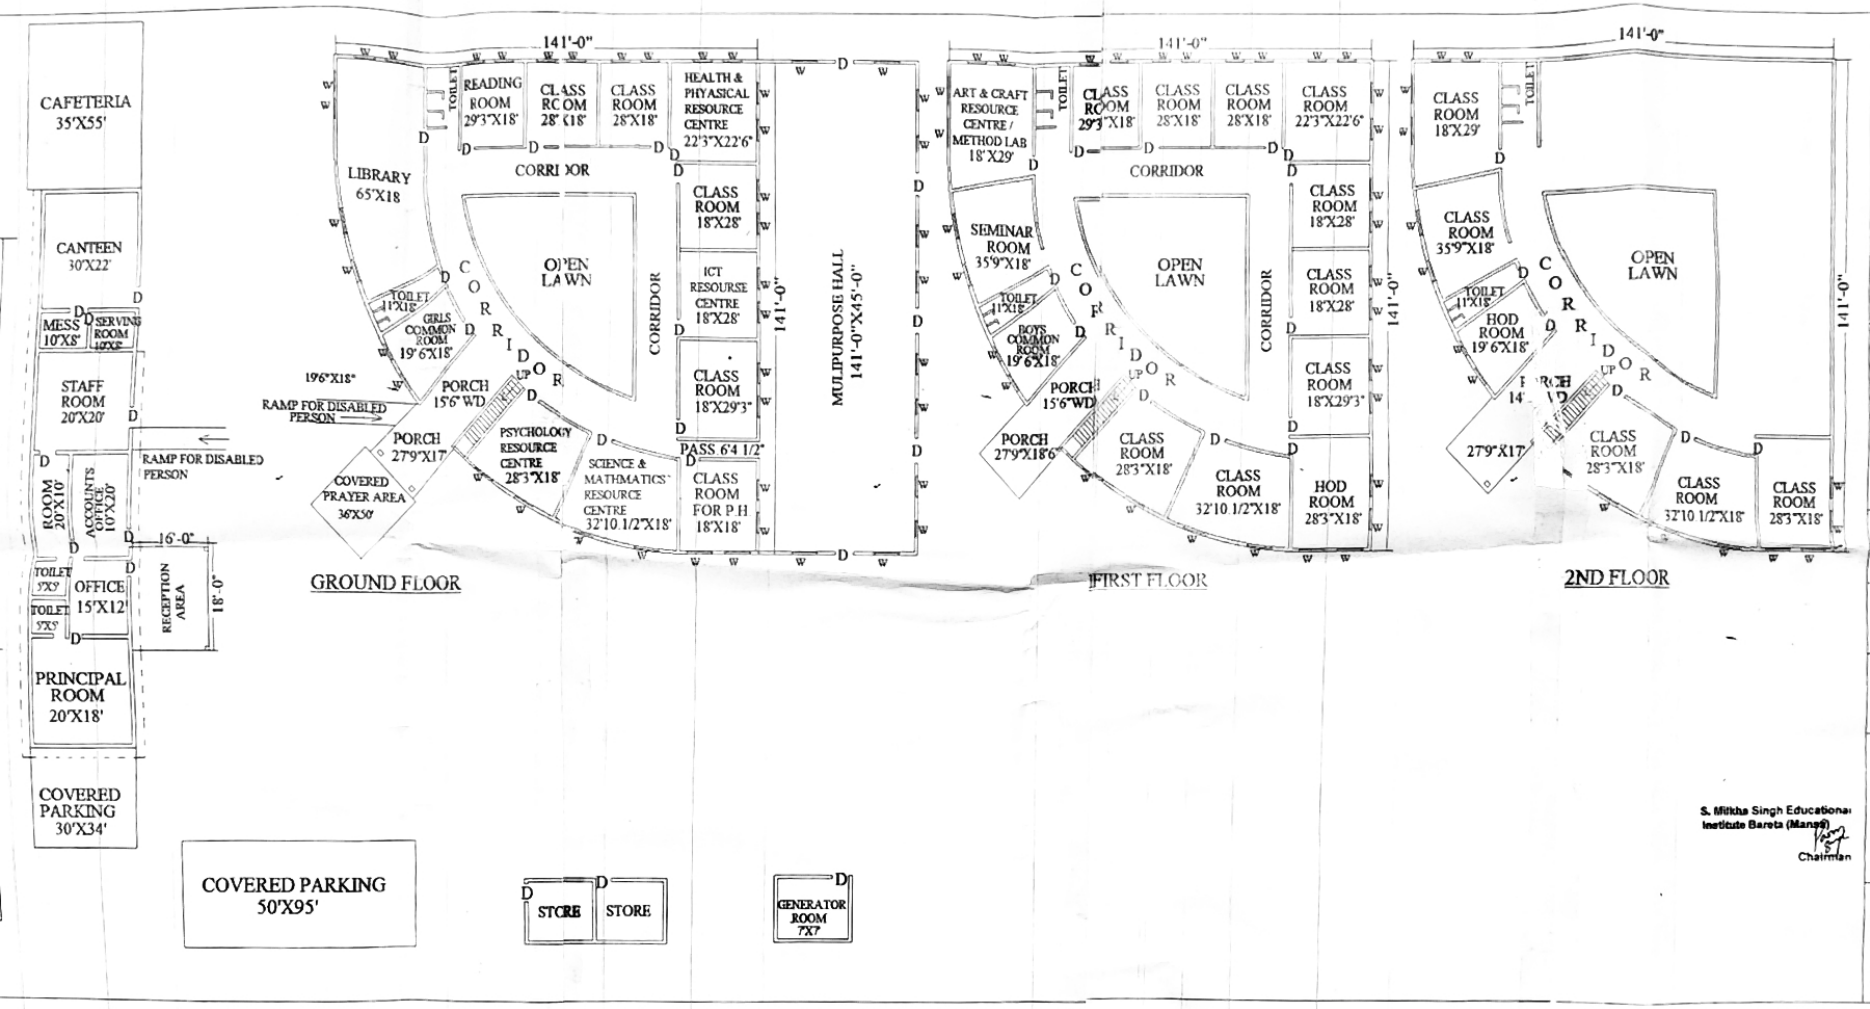

SITE MAP PLAN OF MILKHA SINGH EDUCATIONAL INSTITUTE BARETA (MANSA)

DETAIL OF JOINARY
D = 3'6"X7'-0"+1'6"
D1 = 3'0"X7'-0"+1'6"
W = 6'-0"X4'-6"+1'6"
W1 = 3'-0"X2'-3"+1'6"

KHASRA NO. 36//25(8-0), 37//21 (8-0)
44//1(6-16), 45//4/1(0-13), 5/1(0-1)

TOTAL LAND AREA
11887.59 SQ.MTS
23 KANAL 10 MARLA

TOTAL AREA COVERED
59276.85 SQ.FTS
5507.00 SQ.MTS

NAME OF COURSES
B.ED, E.T.T & M.Ed

SHEET TITLE :-
PLAN OF SECTION

PROJECT TITLE
BUILDING OF INSTITUTE

President
Gram Sudhar Sabha
BARETA (Mansa)

ESS PEE ARCHITECTS
DYALPURA ROAD,
BARETA DISTT.MANSA
APPROVED
BUILDING PLANNERS

Ess Pee Architects
Municipal Council Approved
Bareta (Pb.) M. 9417025539